VAILLANCOURT FOUNTAIN

SAN FRANCISCO RECREATION & PARKS

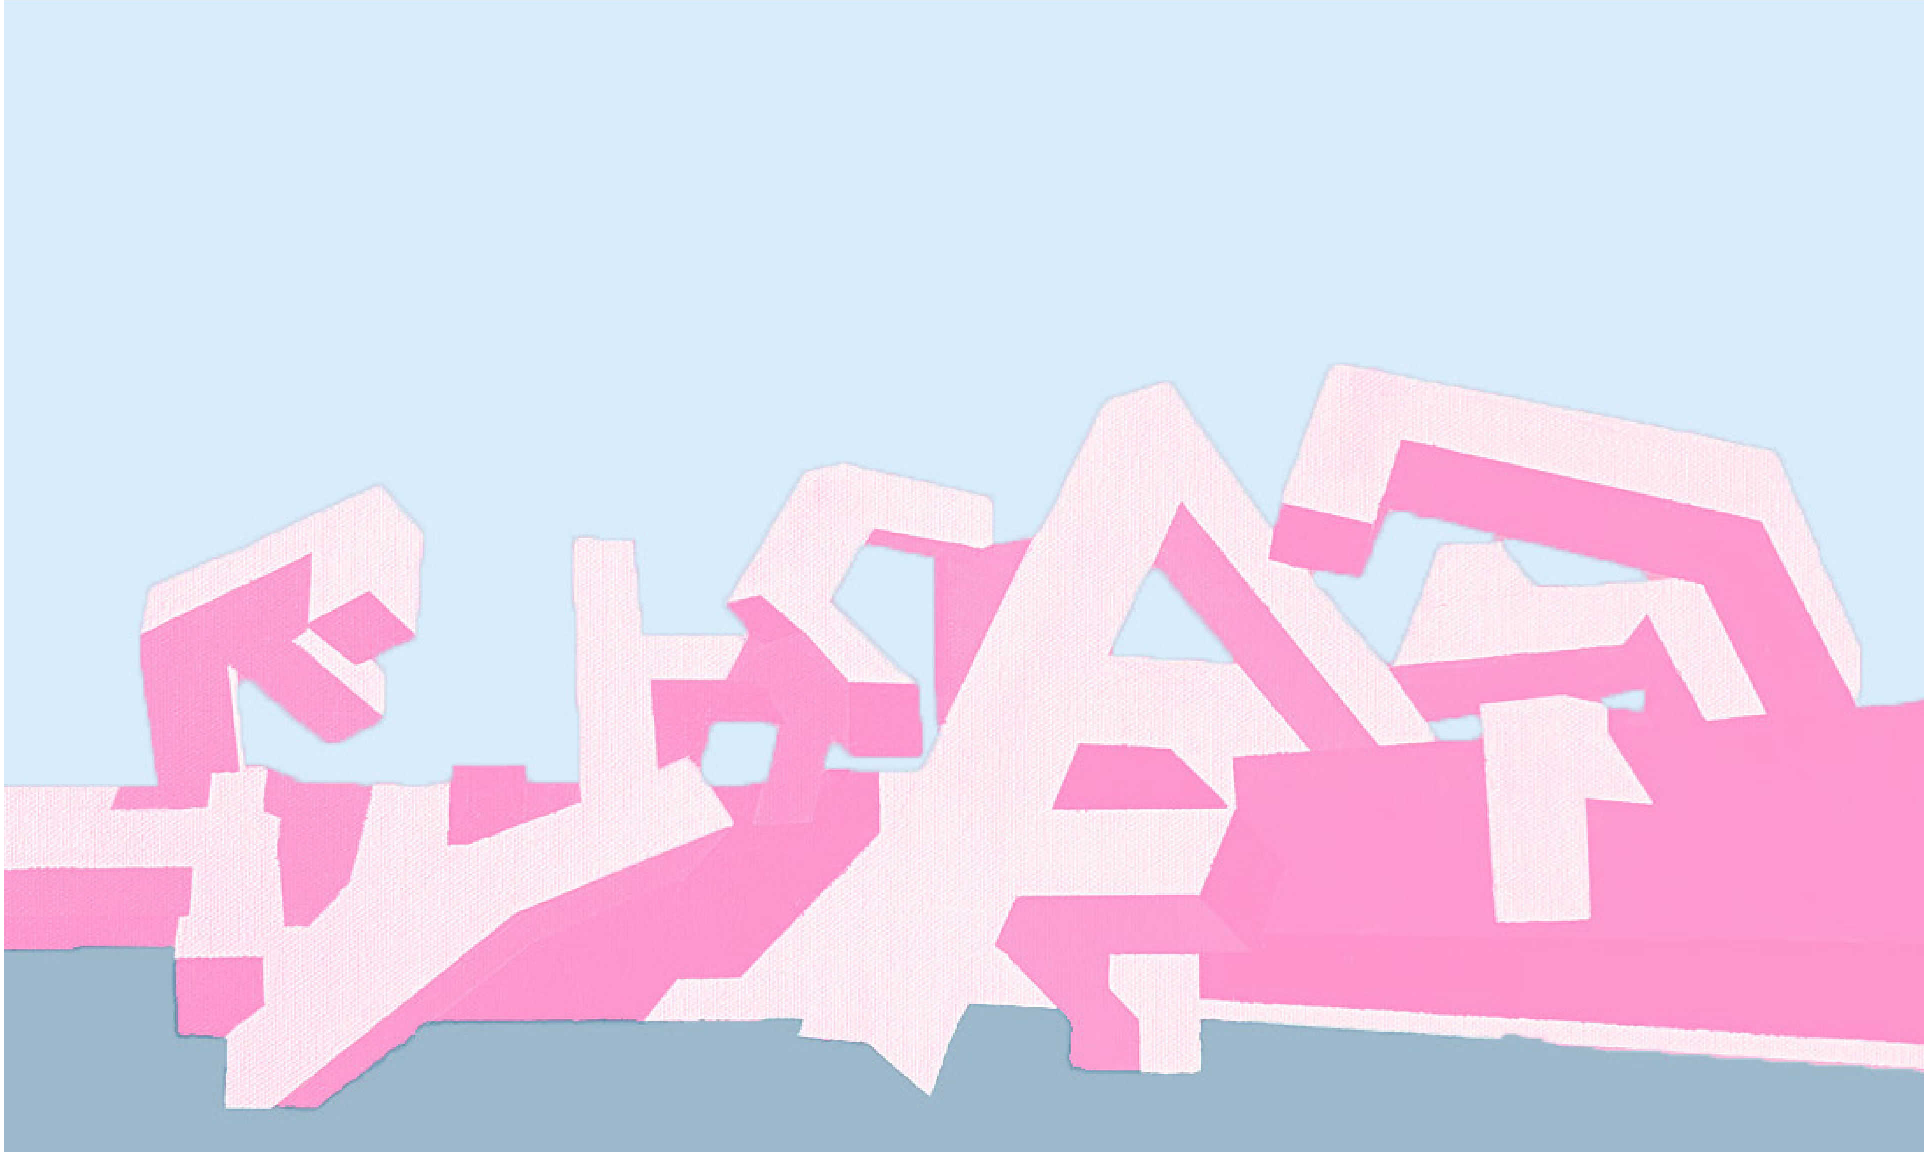

Cover Artwork Inspired By Armand Vaillancourt & Michael Murphy

VAILLANCOURT

PROPOSED FENCE IMPROVEMENTS

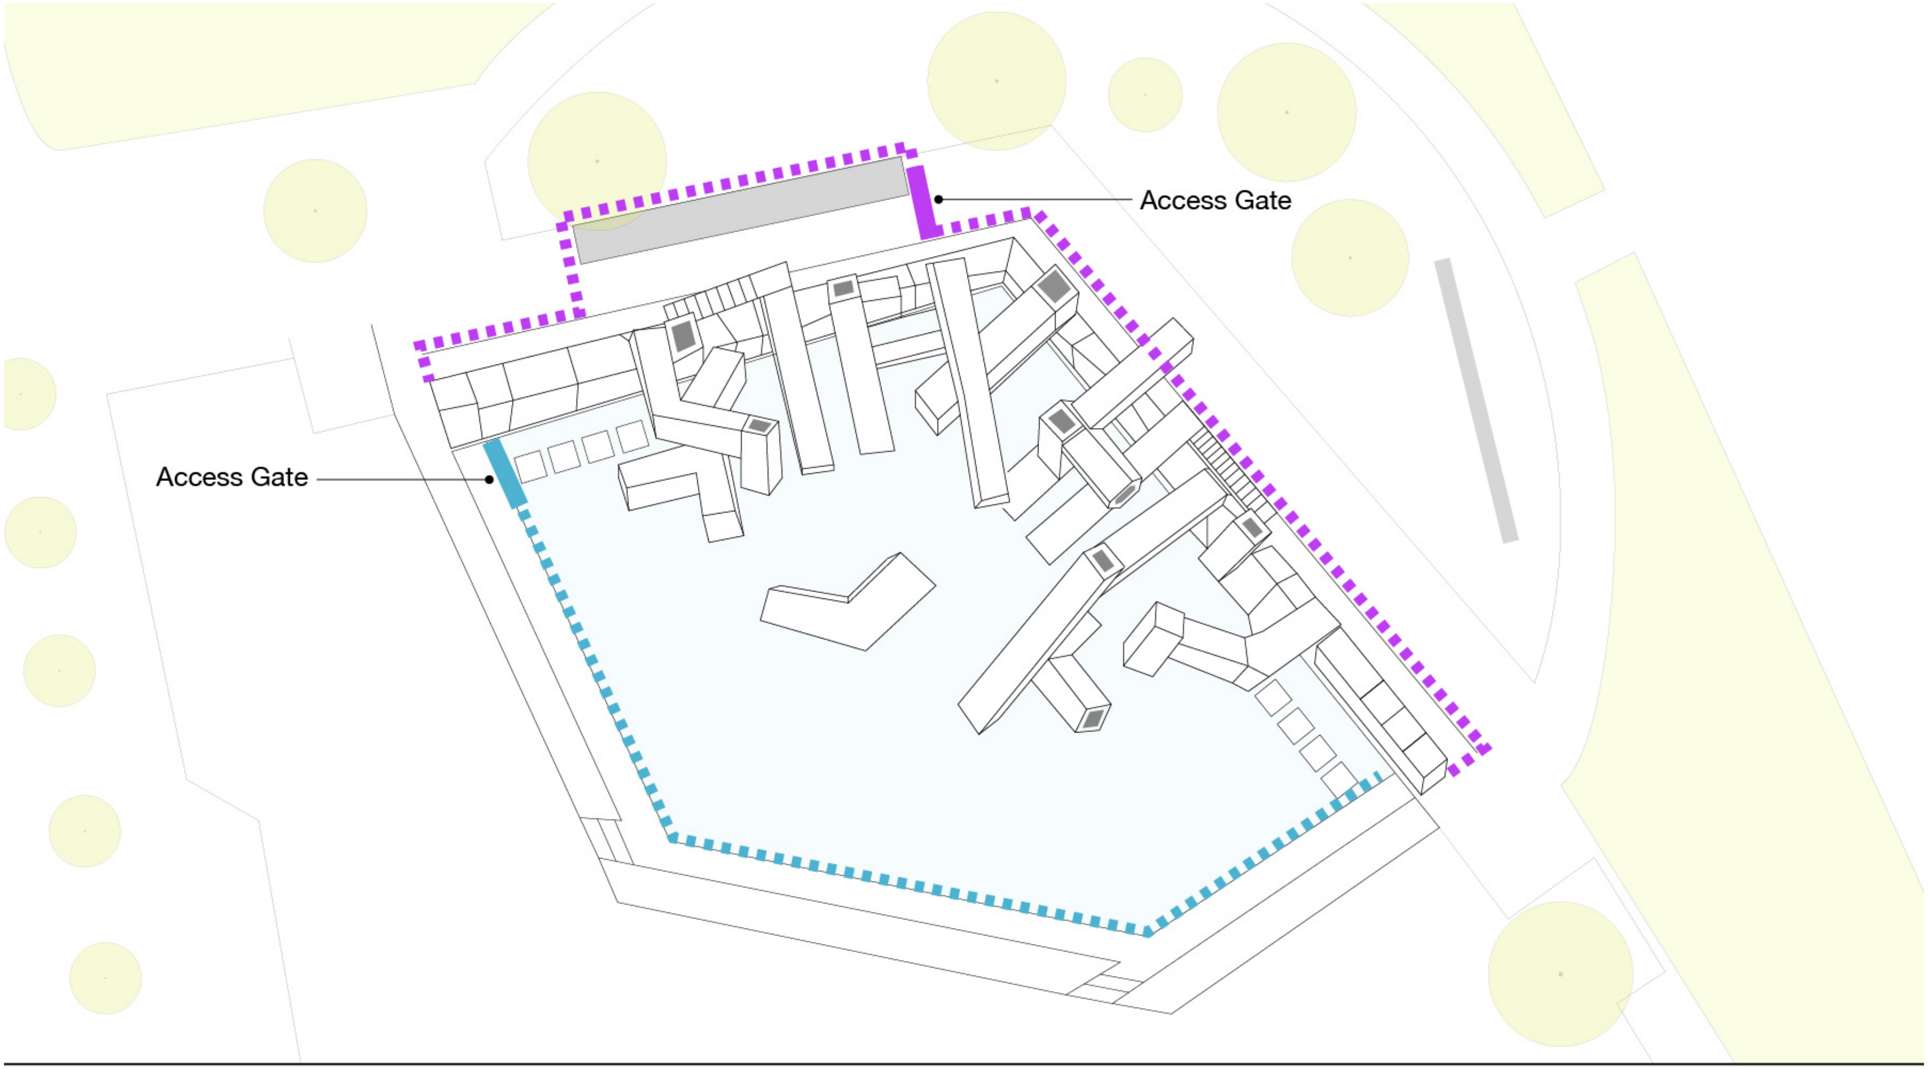

42"H Angled Plaza Fence

170 Linear Feet
1 Access Gate

72"H Backside Security Fence

220 Linear Feet
1 Access Gate

VAILLANCOURT

PROPOSED PLANTING IMPROVEMENTS

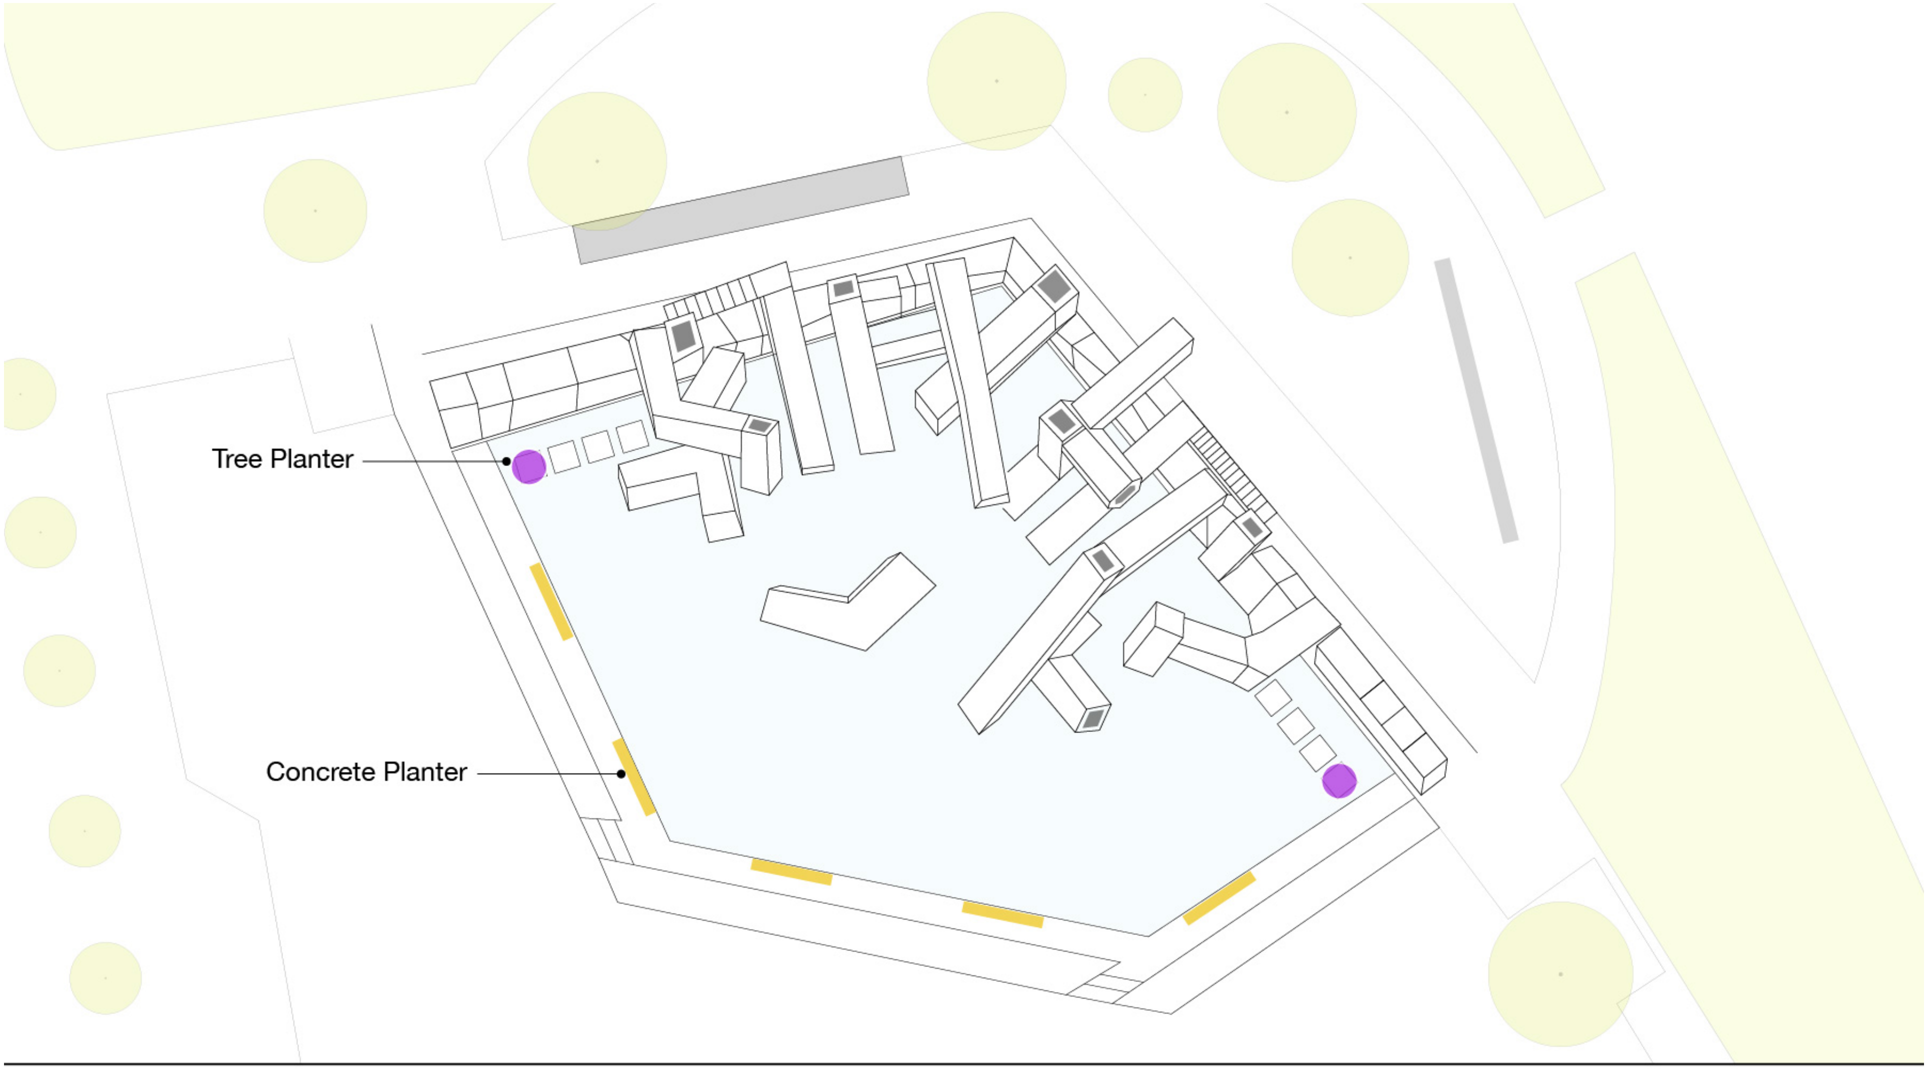

Tree Planter

First Stepping Platform
Olea europaea 'Wilsonii' Multi-Stem Olive Tree

Concrete Planter

10'L x 3'H x 1'W
Asparagus Fern / Mahonia aquifolium 'Compacta' /
Mahonia ' Soft Caress' / Lomandra

VAILLANCOURT

CONCEPTUAL RENDERING: BACKSIDE

MATERIAL PALETTE

VAILLANCOURT

CONCEPTUAL RENDERING: PLAZA

MATERIAL PALETTE